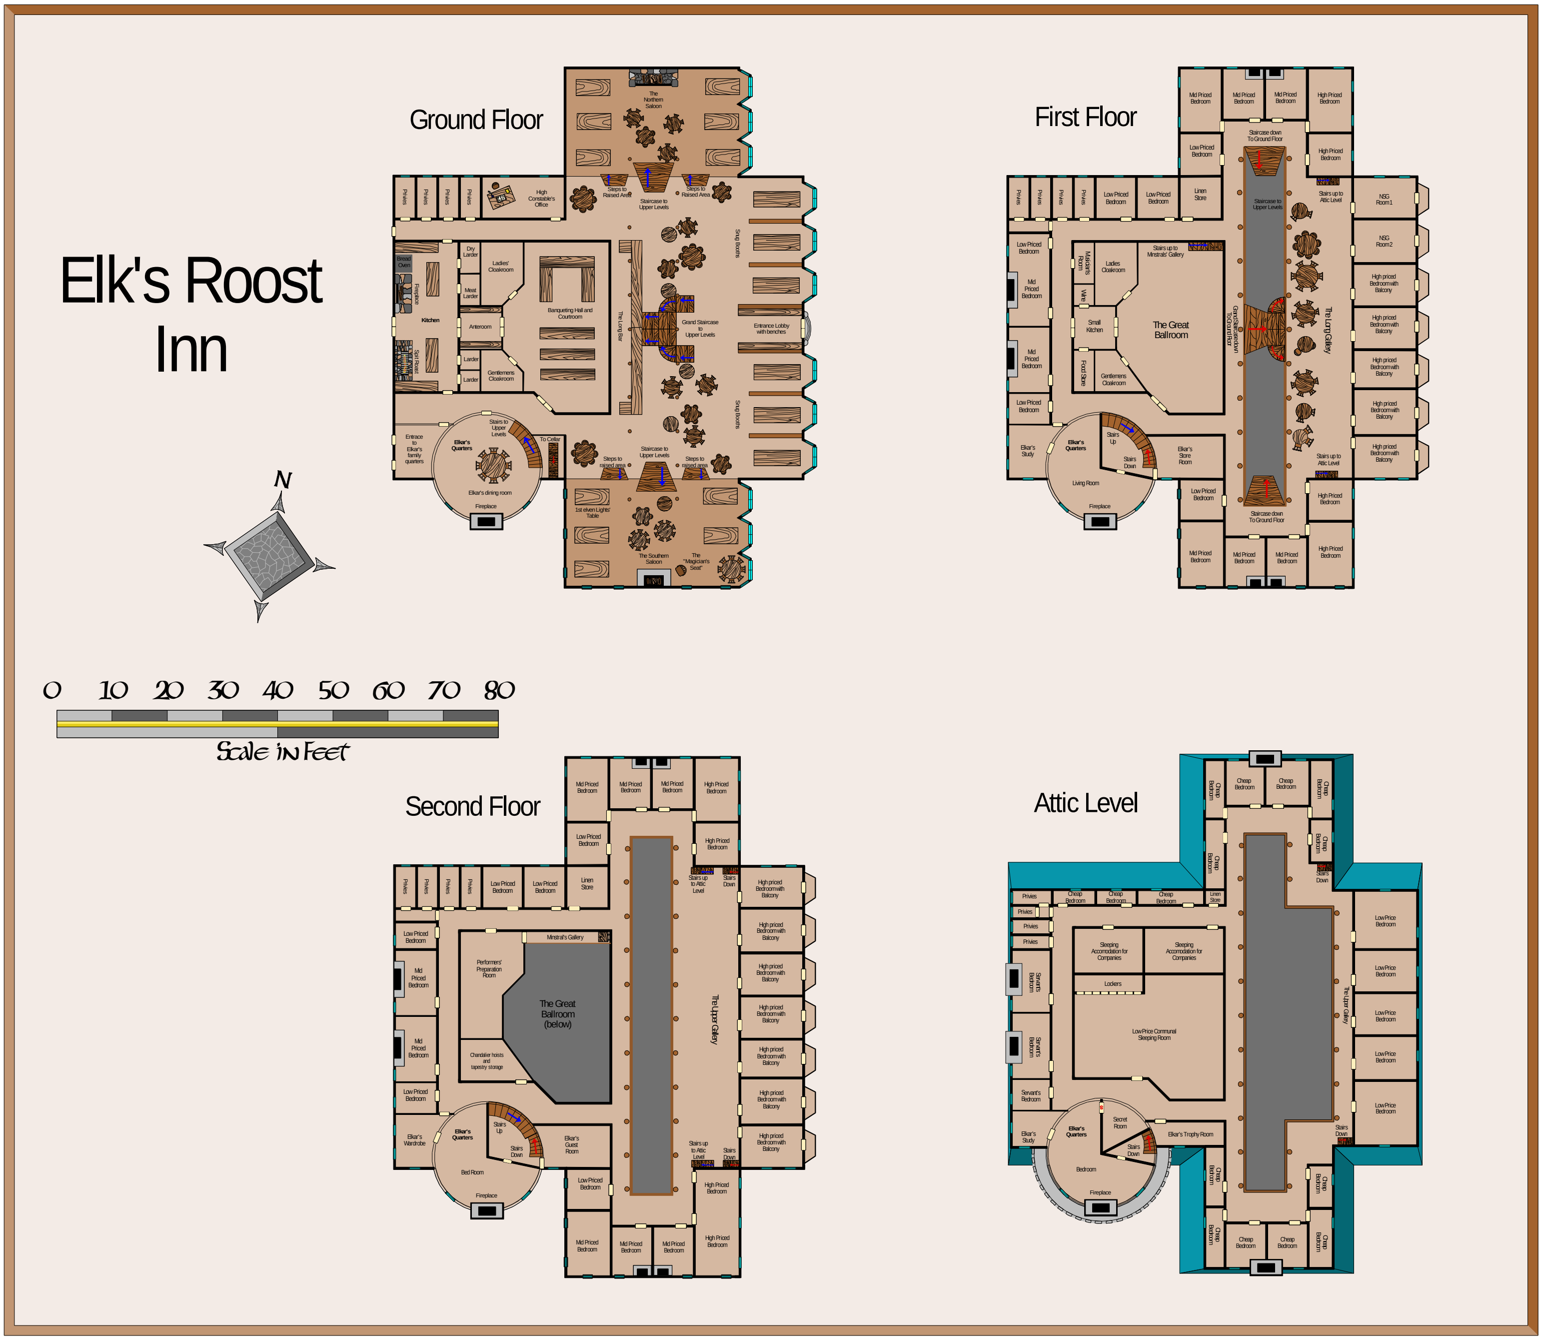
Elk's Roost Inn
Ground Floor
First Floor
Second Floor
Attic Level
N
0 10 20 30 40 50 60 70 80
Scale in Feet